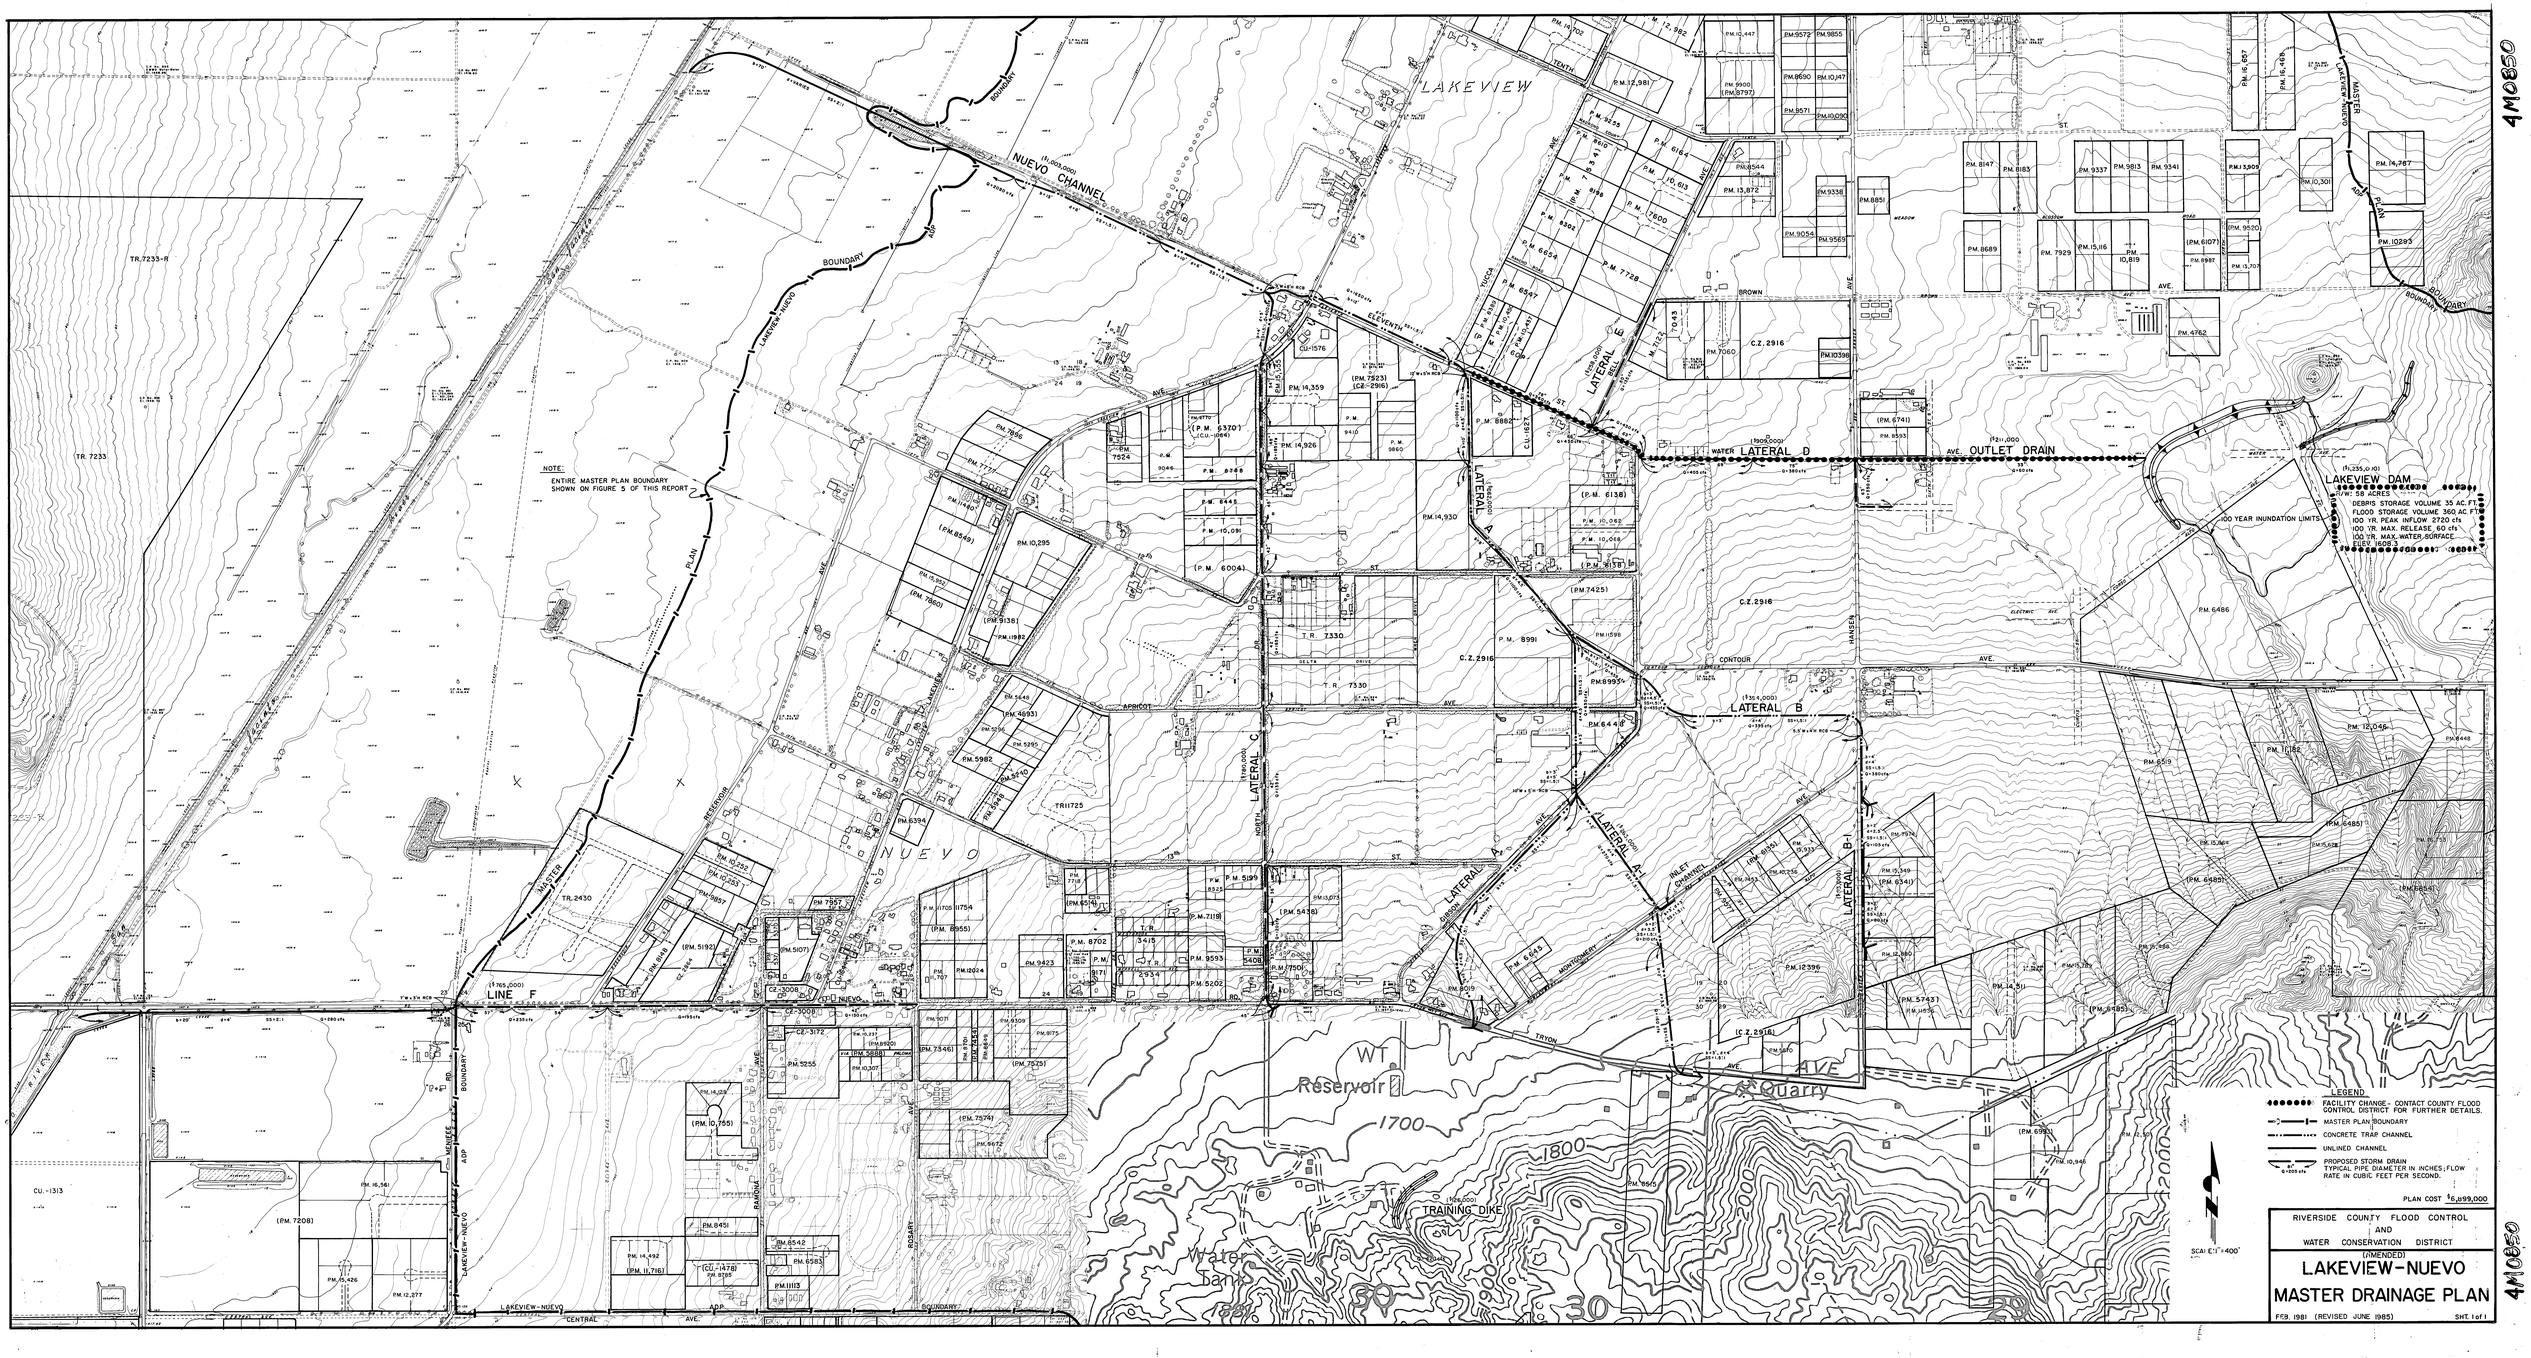
LAKEVIEW
NUEVO
NUEVO CHANNEL
LAKEVIEW-NUEVO BOUNDARY
MASTER PLAN
NOTE:
ENTIRE MASTER PLAN BOUNDARY SHOWN ON FIGURE 5 OF THIS REPORT
LATERAL D
OUTLET DRAIN
LATERAL B
LATERAL A
LATERAL C
LATERAL A-1
LATERAL B-1
LINE F
LAKEVIEW DAM
DEBRIS STORAGE VOLUME 35 AC. FT.
FLOOD STORAGE VOLUME 360 AC. FT.
100 YR. PEAK INFLOW 2720 cfs
100 YR. MAX. RELEASE 60 cfs
100 YR. MAX. WATER SURFACE
100 YEAR INUNDATION LIMITS
INLET CHANNEL
TRAINING DIKE
Reservoir
Quarry
Water Tanks
LEGEND
FACILITY CHANGE - CONTACT COUNTY FLOOD CONTROL DISTRICT FOR FURTHER DETAILS.
MASTER PLAN BOUNDARY
CONCRETE TRAP CHANNEL
UNLINED CHANNEL
PROPOSED STORM DRAIN TYPICAL PIPE DIAMETER IN INCHES; FLOW RATE IN CUBIC FEET PER SECOND.
PLAN COST $6,899,000
SCALE 1" = 400'
RIVERSIDE COUNTY FLOOD CONTROL AND WATER CONSERVATION DISTRICT
(AMENDED)
LAKEVIEW-NUEVO
MASTER DRAINAGE PLAN
FEB. 1981 (REVISED JUNE 1985)
SHT. 1 of 1